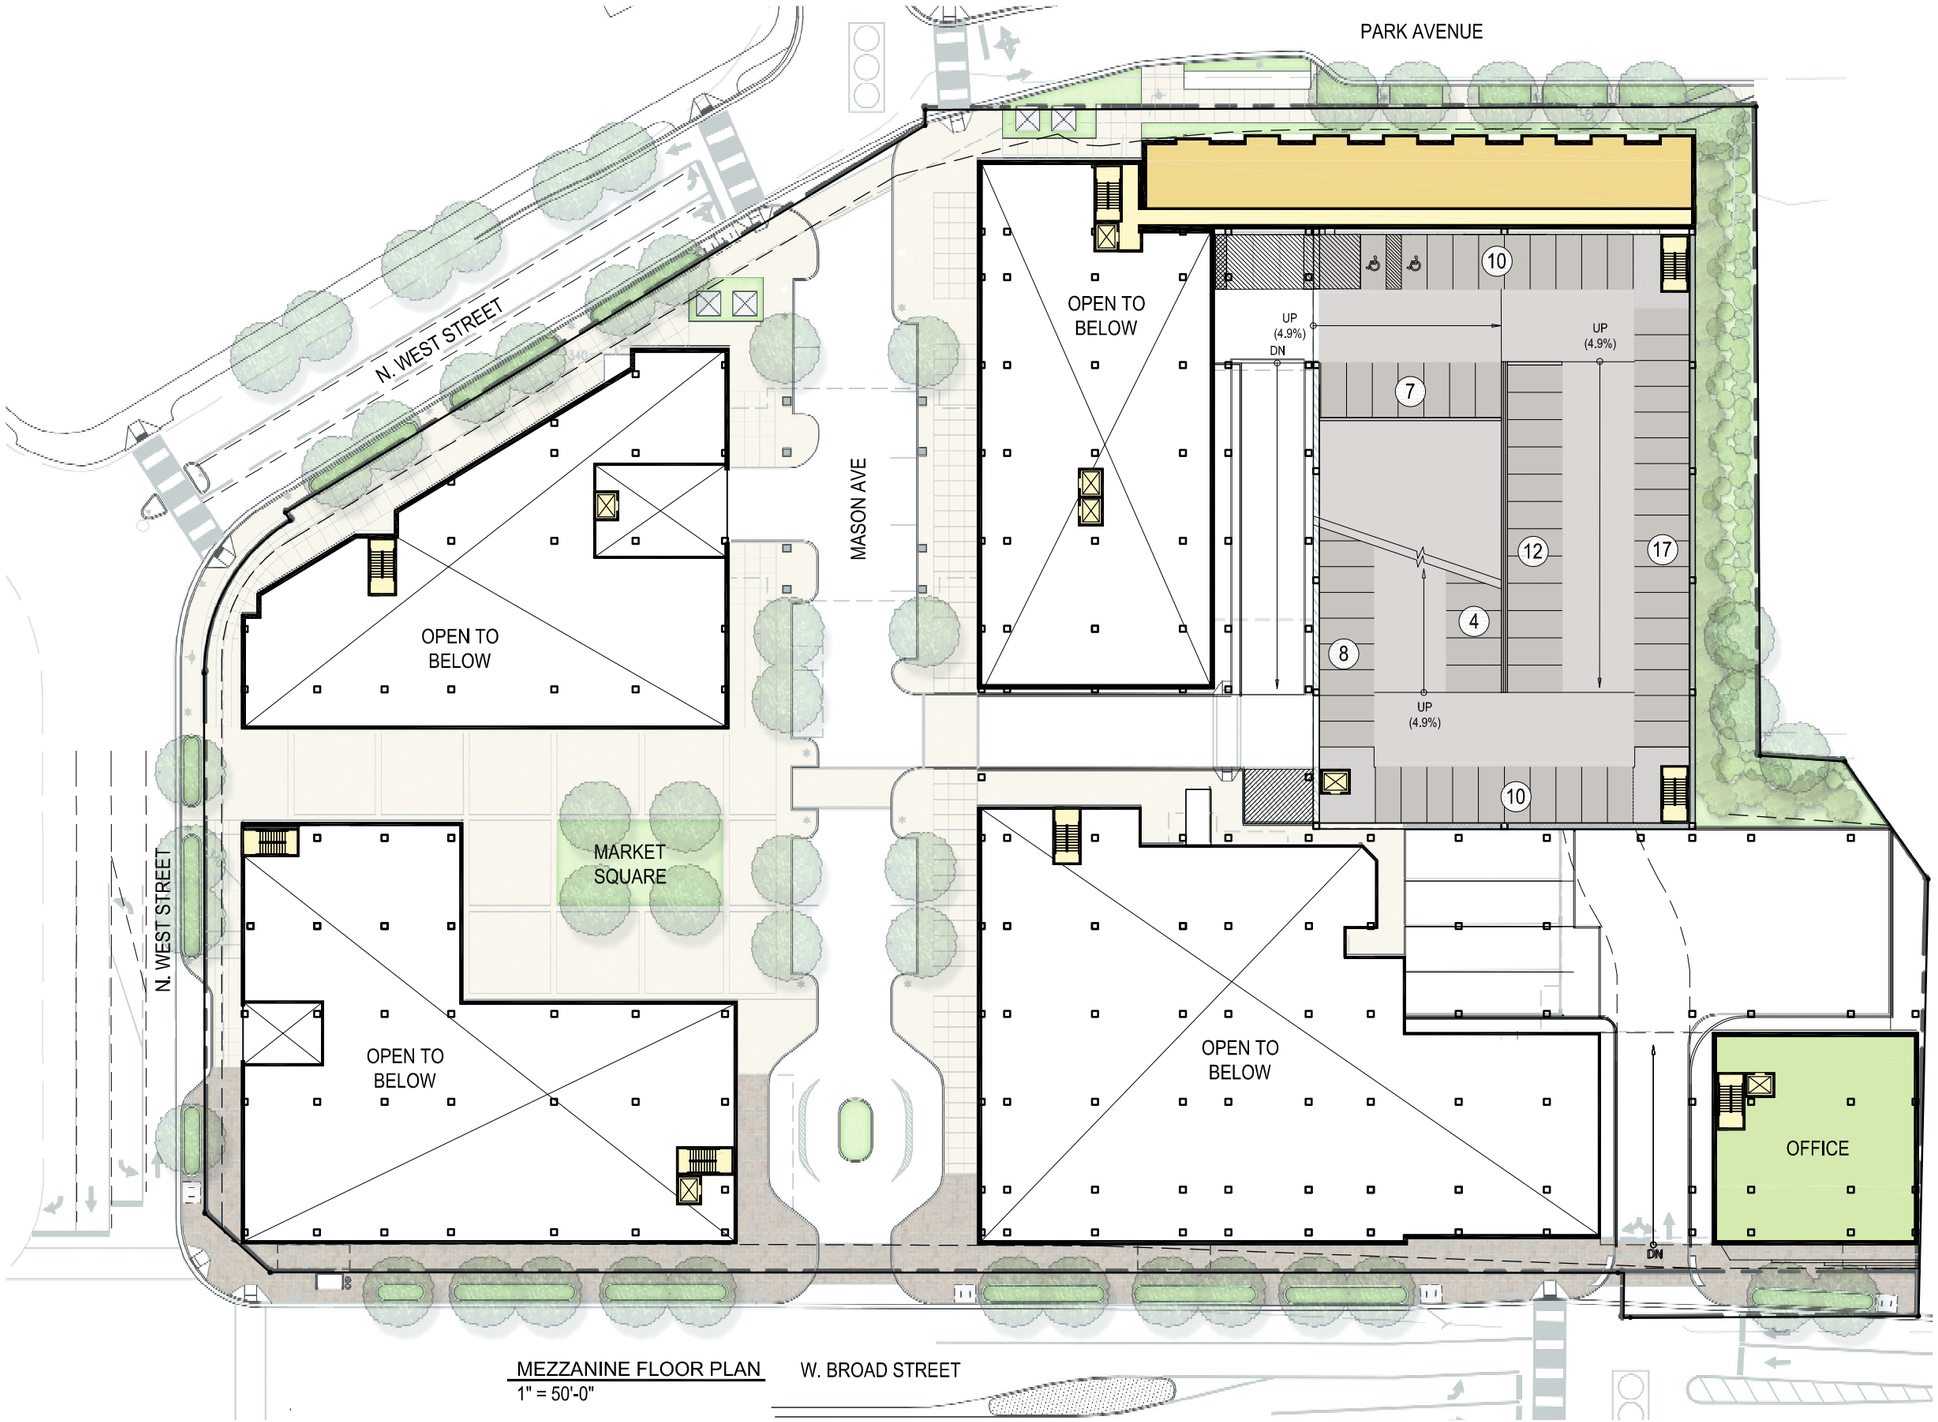

MEZZANINE FLOOR PLAN
1" = 50'-0"

OFFICE
HOTEL
APARTMENTS
COMMERCIAL
THEATER
PARKING
CIRCULATION

N

A1.5

0 25' 50' 100'

SPECTRUM development

GTM ARCHITECTS

Spectrum MASON ROW Special Exception Application Sub 07

GTM PROJECT: 14.0041 NEC of W. Broad St & N. West St, Falls Church City, VA 11/12/15

COPYRIGHT 2014, GTM ARCHITECTS, INC.

7735 OLD GEORGETOWN ROAD, SUITE 700, BETHESDA, MD 20814 - TEL: (240) 333-2000 - FAX: (240) 333-2001

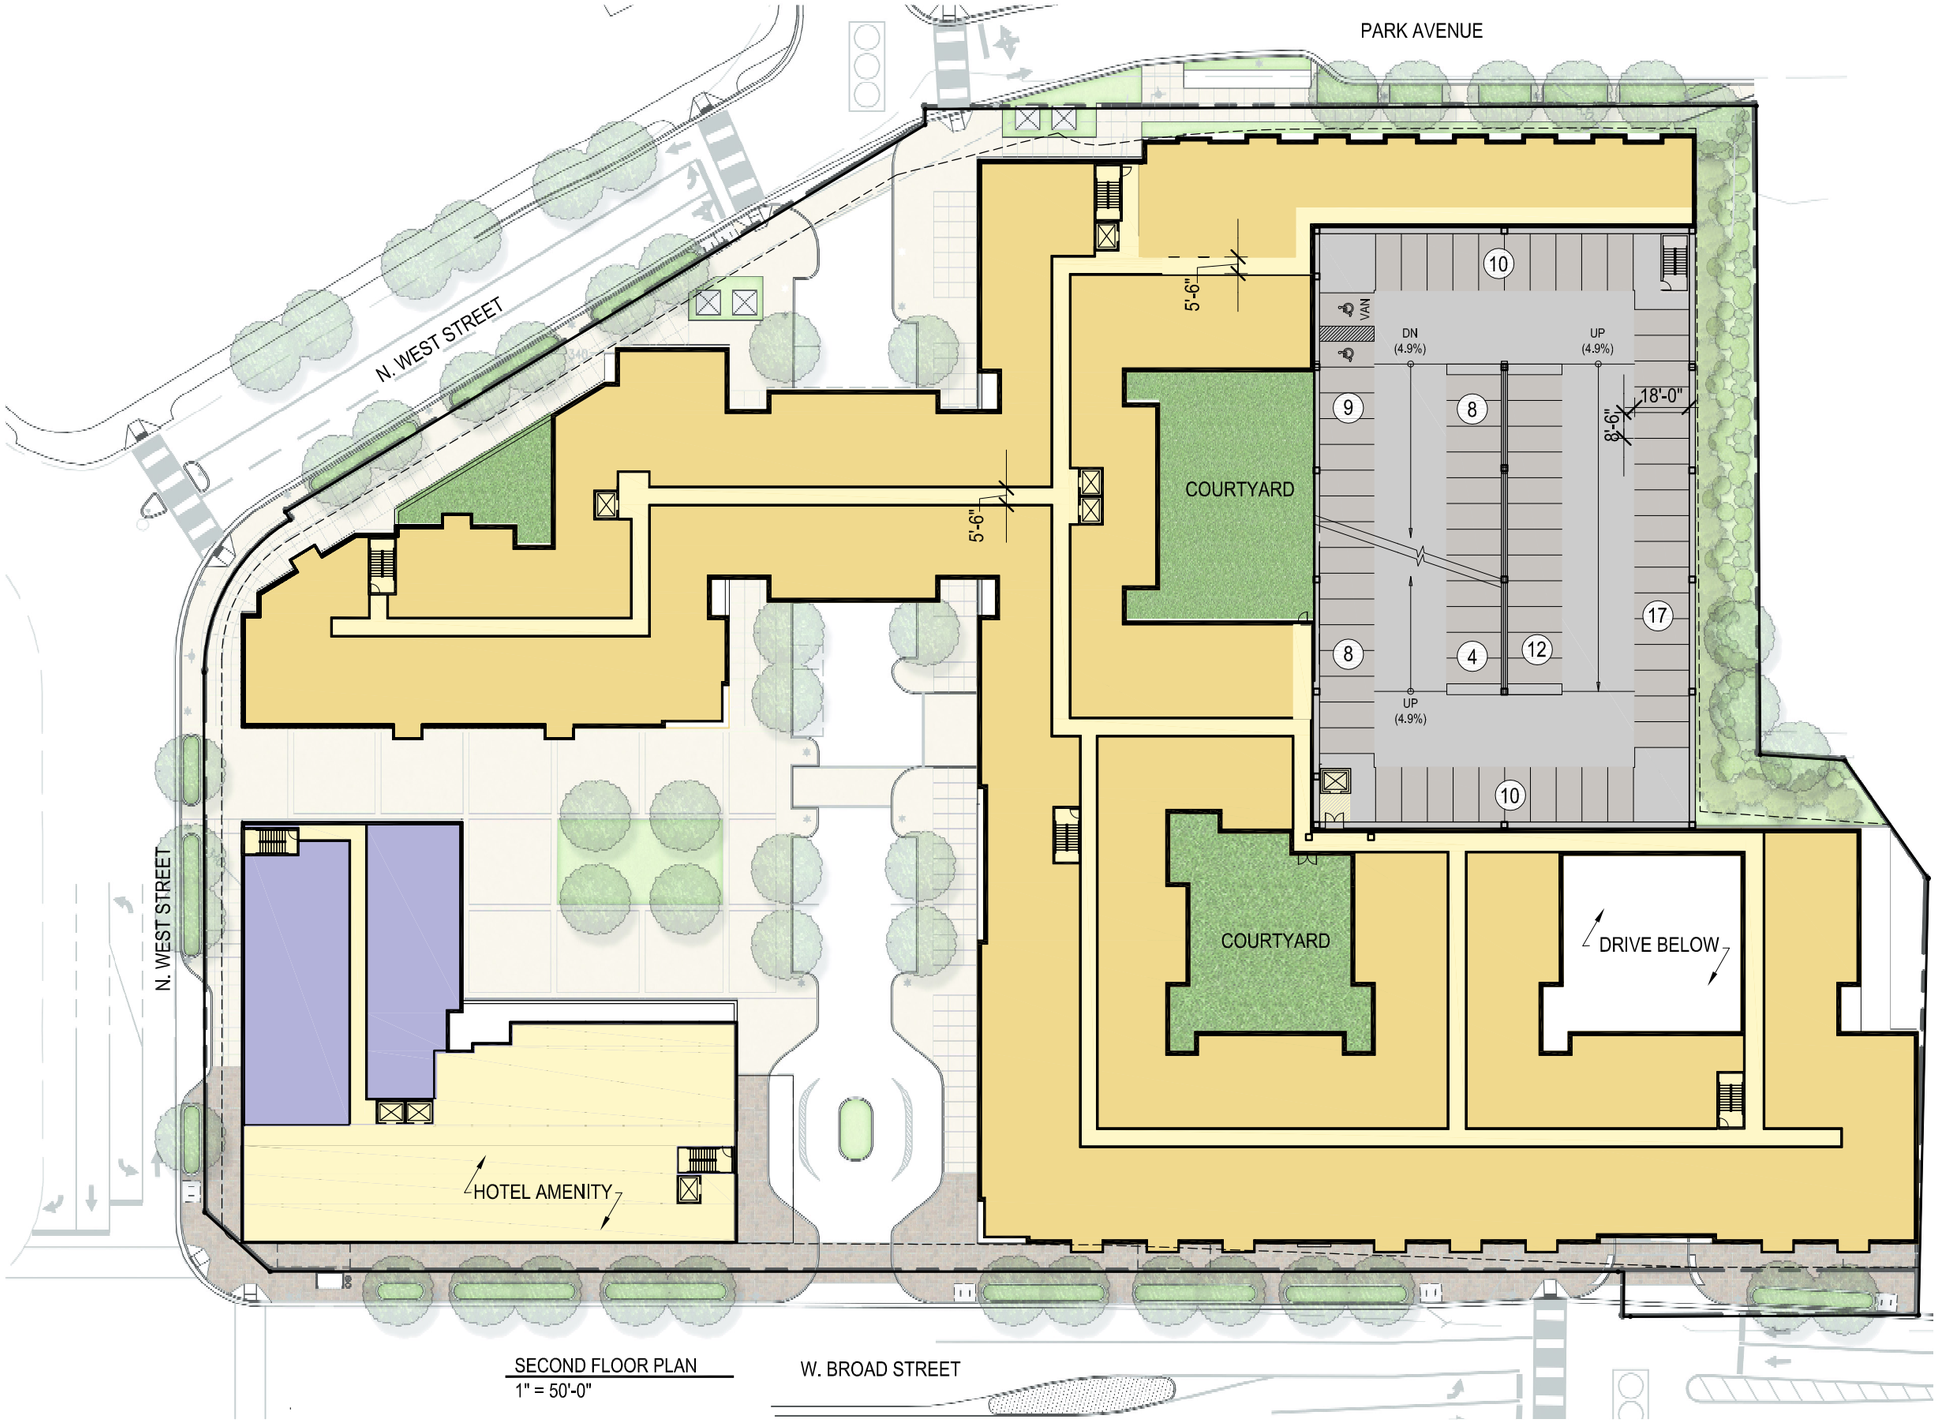

SECOND FLOOR PLAN
1" = 50'-0"

OFFICE
HOTEL
APARTMENTS
COMMERCIAL
THEATER
PARKING
CIRCULATION

N

A1.6

0 25' 50' 100'

SPECTRUM development

GTM

GTM ARCHITECTS

Spectrum MASON ROW Special Exception Application Sub 07

GTM PROJECT: 14.0041 NEC of W. Broad St & N. West St, Falls Church City, VA 11/12/15

COPYRIGHT 2014, GTM ARCHITECTS, INC.

7735 OLD GEORGETOWN ROAD, SUITE 700, BETHESDA, MD 20814 - TEL: (240) 333-2000 - FAX: (240) 333-2001

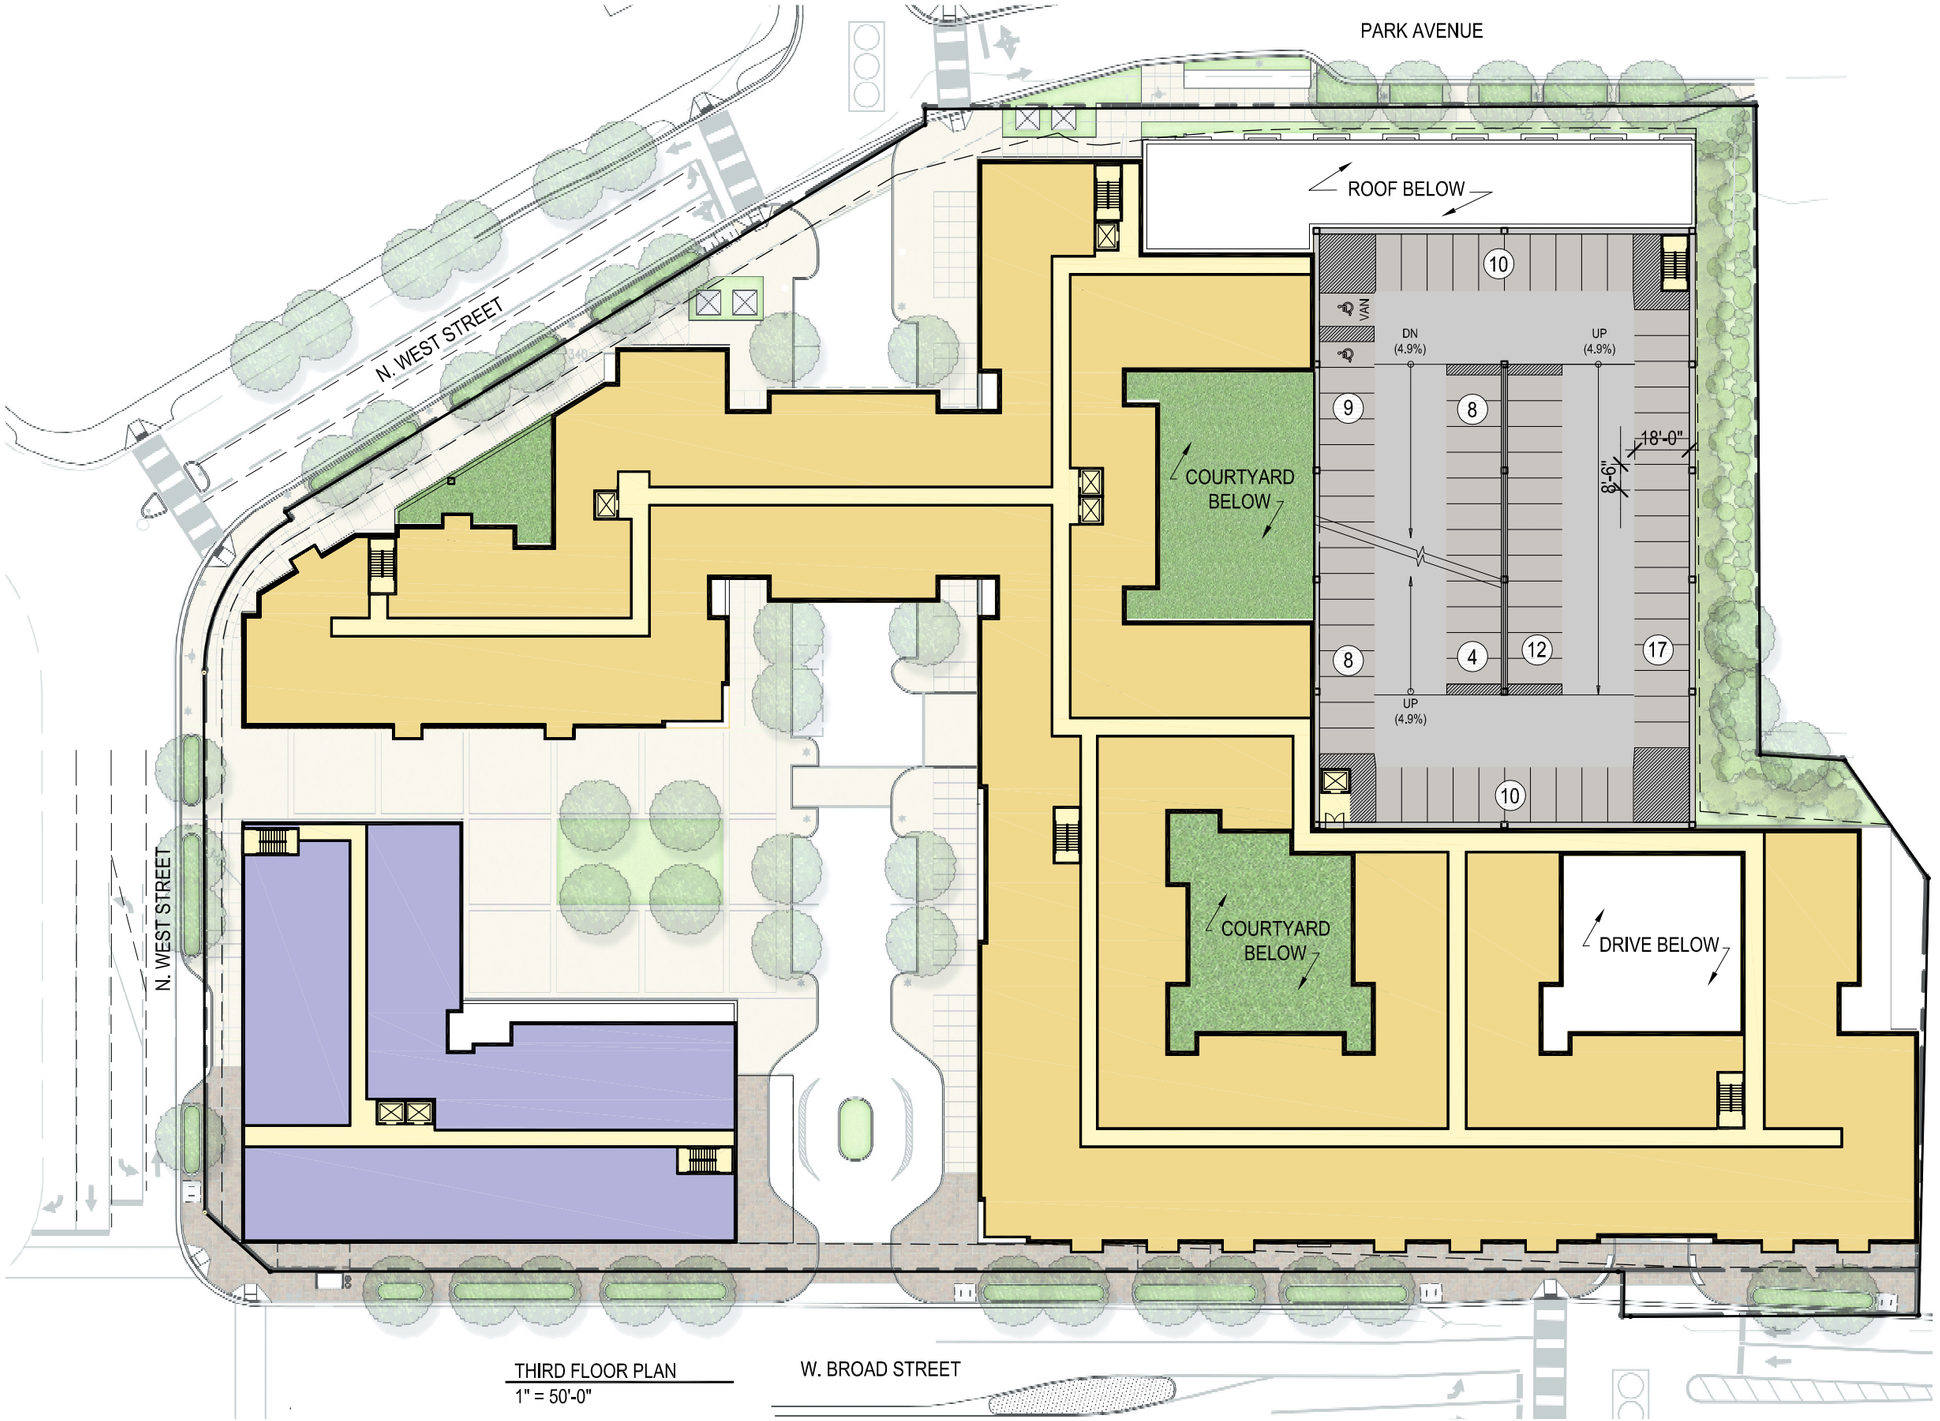

THIRD FLOOR PLAN
1" = 50'-0"

OFFICE
HOTEL
APARTMENTS
COMMERCIAL
THEATER
PARKING
CIRCULATION

N

0 25' 50' 100'

A1.7

SPECTRUM development

GTM

GTM ARCHITECTS

Spectrum MASON ROW Special Exception Application Sub 07

GTM PROJECT: 14.0041 NEC of W. Broad St & N. West St, Falls Church City, VA 11/12/15

COPYRIGHT 2014, GTM ARCHITECTS, INC.

7735 OLD GEORGETOWN ROAD, SUITE 700, BETHESDA, MD 20814 - TEL: (240) 333-2000 - FAX: (240) 333-2001

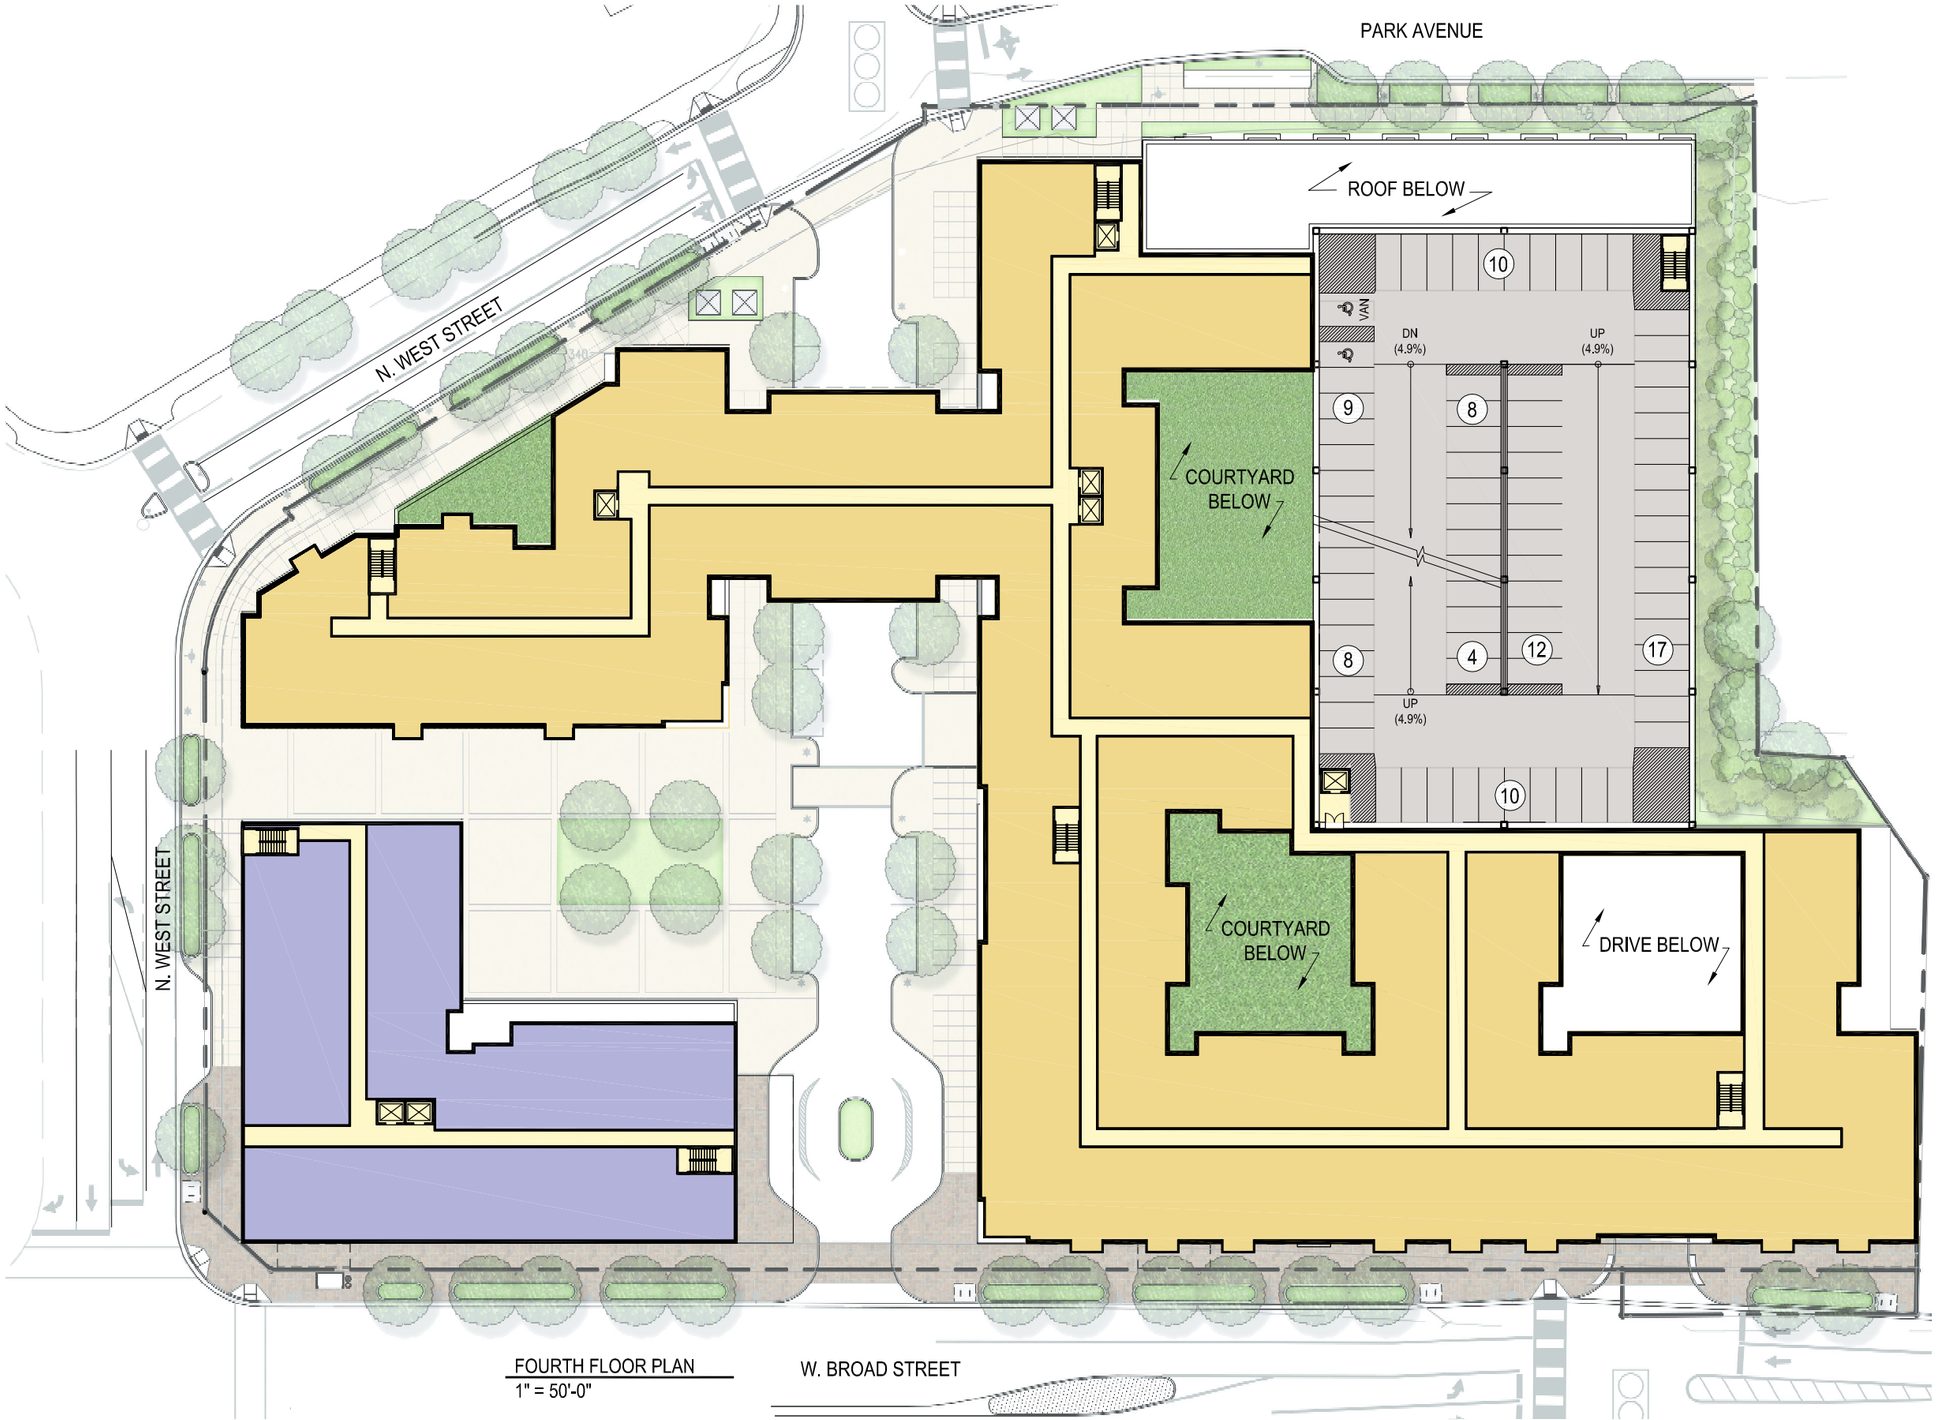

FOURTH FLOOR PLAN
1" = 50'-0"

OFFICE
HOTEL
APARTMENTS
COMMERCIAL
THEATER
PARKING
CIRCULATION

N

0 25' 50' 100'

A1.8

SPECTRUM development

GTM

GTM ARCHITECTS

Spectrum MASON ROW Special Exception Application Sub 07

GTM PROJECT: 14.0041 NEC of W. Broad St & N. West St, Falls Church City, VA 11/12/15

COPYRIGHT 2014, GTM ARCHITECTS, INC.

7735 OLD GEORGETOWN ROAD, SUITE 700, BETHESDA, MD 20814 - TEL: (240) 333-2000 - FAX: (240) 333-2001

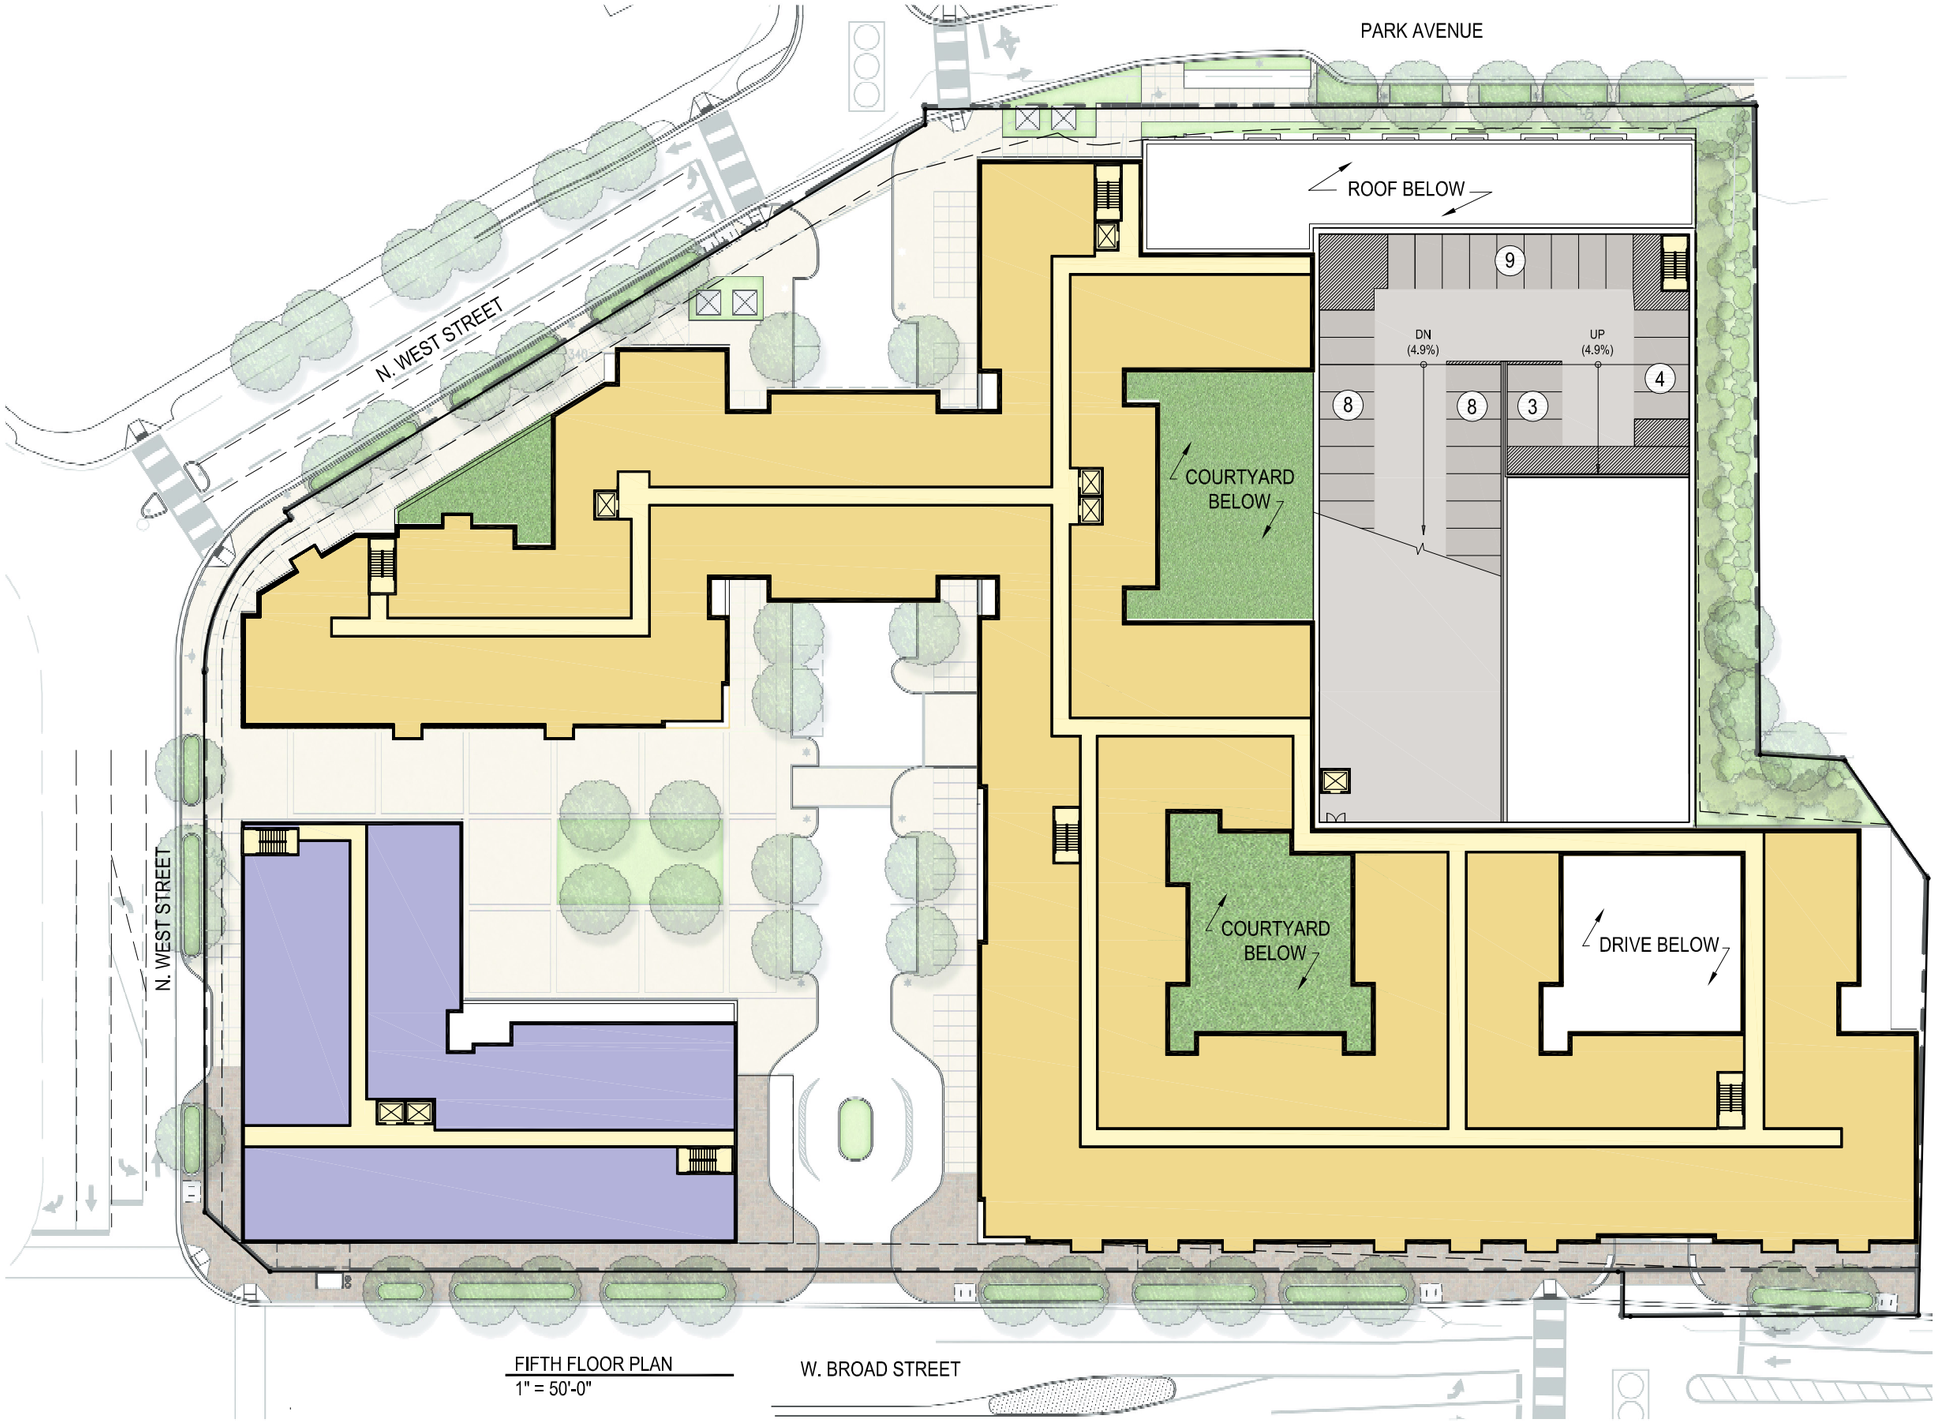

FIFTH FLOOR PLAN
1" = 50'-0"

OFFICE
HOTEL
APARTMENTS
COMMERCIAL
THEATER
PARKING
CIRCULATION

N

0 25' 50' 100'

A1.9

SPECTRUM development

GTM ARCHITECTS

Spectrum MASON ROW Special Exception Application Sub 07

GTM PROJECT: 14.0041 NEC of W. Broad St & N. West St, Falls Church City, VA 11/12/15

COPYRIGHT 2014, GTM ARCHITECTS, INC.

7735 OLD GEORGETOWN ROAD, SUITE 700, BETHESDA, MD 20814 - TEL: (240) 333-2000 - FAX: (240) 333-2001